



FOR CONTINUATION REFER
TO SHEET P1.6G ROOM 155

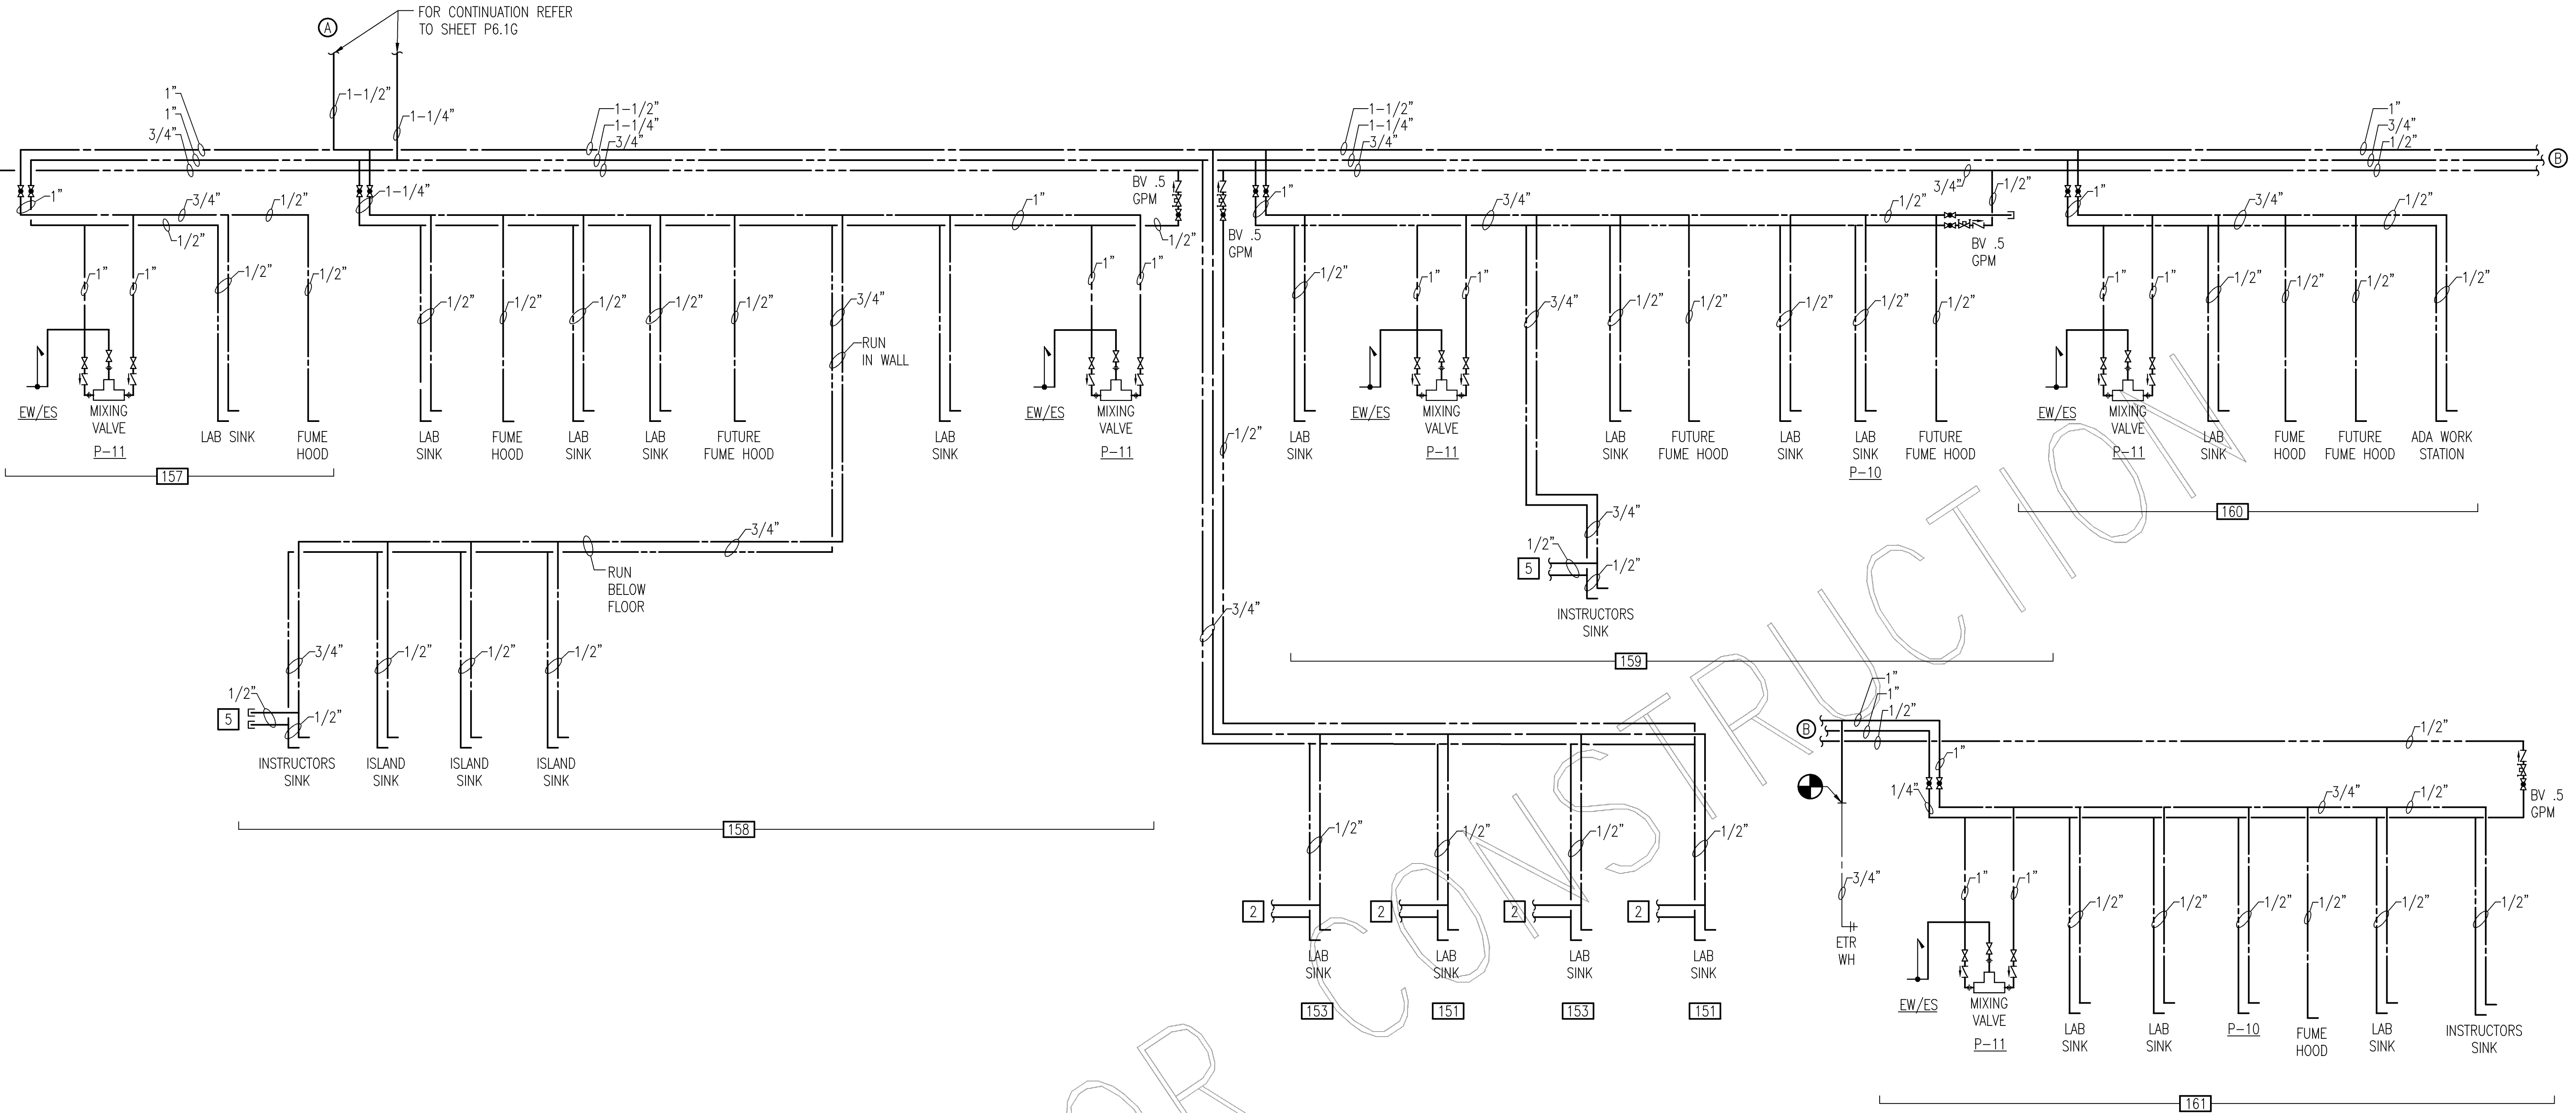

GLENN'S CAMPUS LAB WATER RISER DIAGRAM

NO SCALE

W4
P5.1G P6.2G

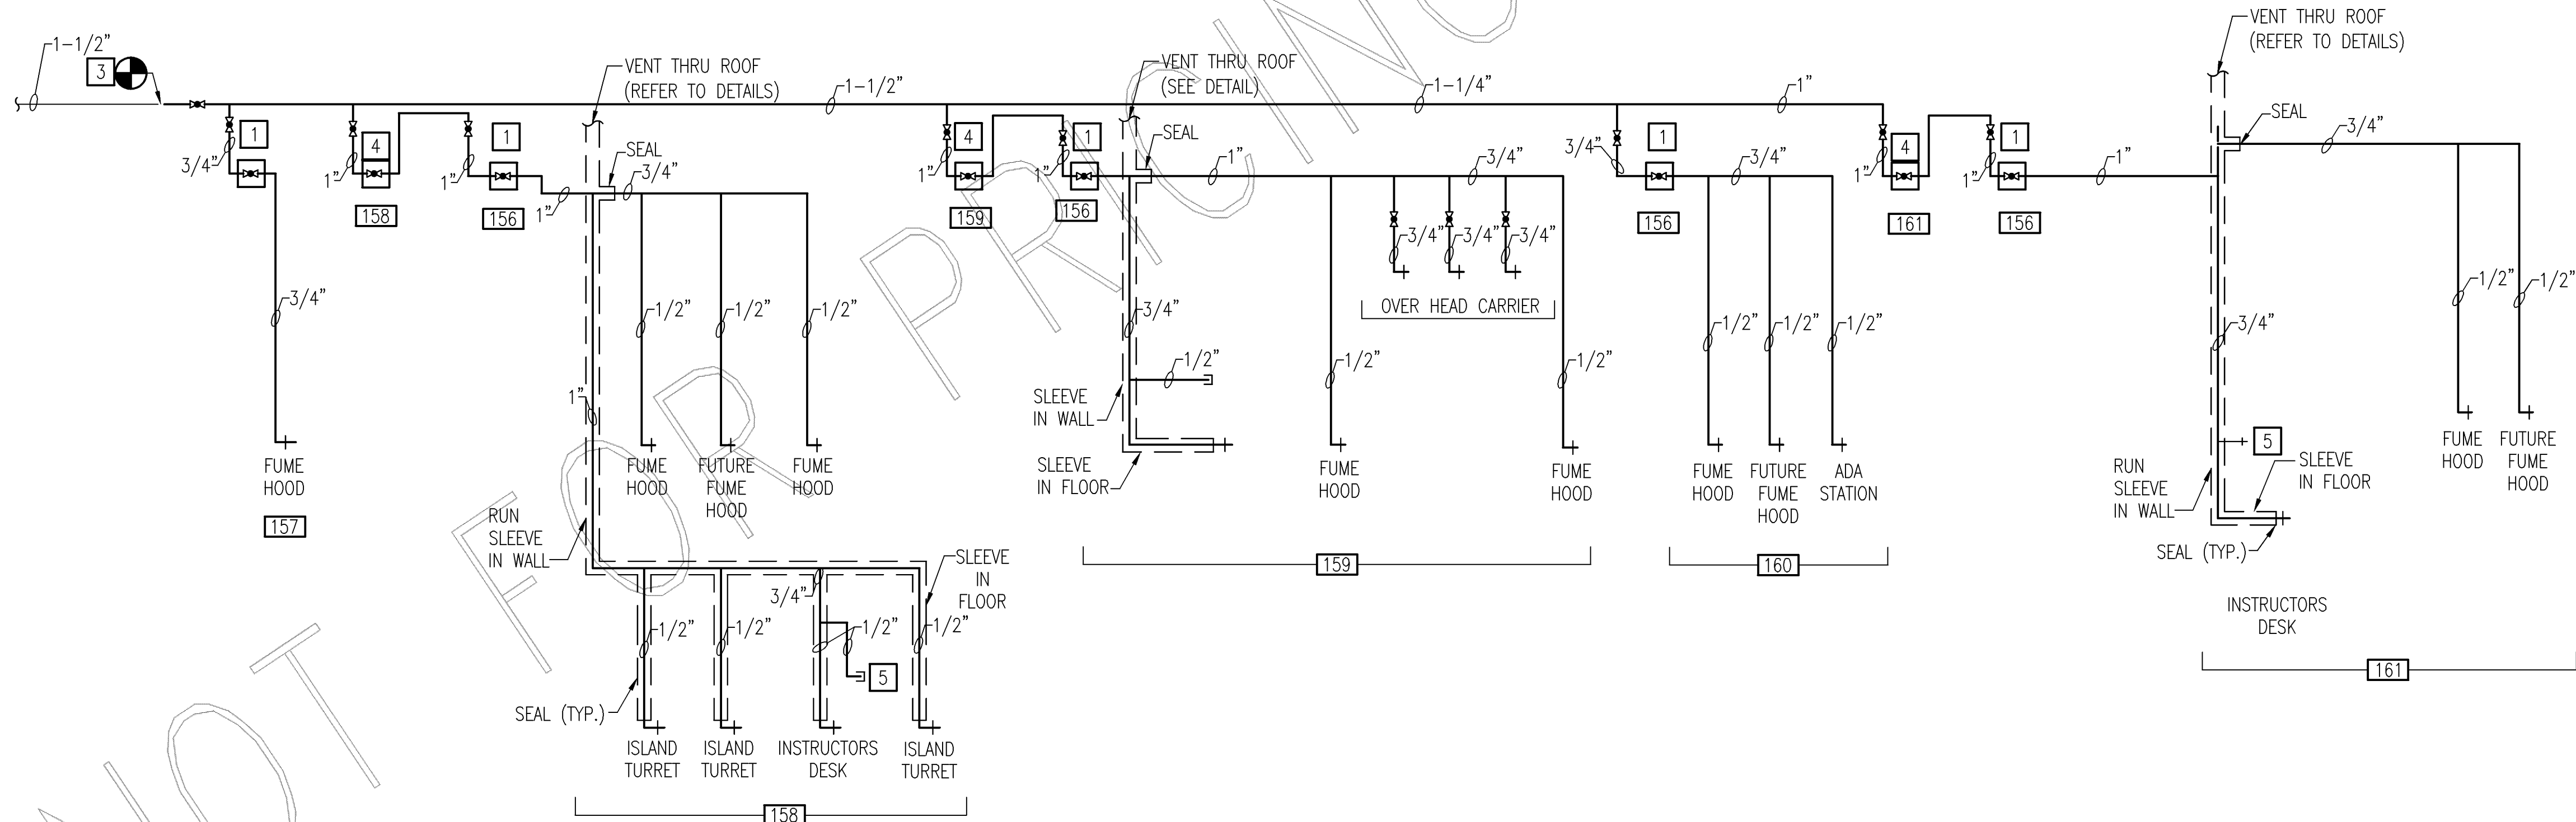

GLENN'S CAMPUS PROPANE GAS RISER DIAGRAM

NO SCALE

G1
P1.5G P6.2G

NOTES THIS SHEET:

- 1 MANUAL VALVE IN BOX, IN CORRIDOR, WITH KEY LOCK.
- 2 LAB SINK WITH DECK MOUNTED EYEWASH REFER TO LAB EQUIPMENT PLANS.
- 3 CONNECT TO EXISTING GAS LINE, TEST EXISTING PIPE FOR LEAKS.
- 4 INSTRUCTOR EMERGENCY SHUTOFF.
- 5 PROVIDE QUICK CONNECT AND FLEXIBLE 6' GAS CONNECTOR AND OR WATER CONNECTOR.

NOTE TO PLUMBING CONTRACTOR:

ALL SINK AND LAB EQUIPMENT BY EQUIPMENT CONTRACTOR. PLUMBING CONTRACTOR TO PROVIDE PIPE AND CONNECTIONS. PLUMBING CONTRACTOR TO PROVIDE ALL FIXTURES OR APPURTENANCES WITH P-# PROVIDE-REFER TO FIXTURE PLATES.

GRAPHIC SCALES